PROPERTY MAP

CASCO

MAINE

MAP LEGEND

ABUTTING MAP NO.	11	LOT DIMENSION	146.5'
PARCEL NUMBER	3-1	PROPERTY HOOKS	
SUBDIVISION LOT NO.	4	RIGHT OF WAY	
ROADS		EASEMENT	

REVISED TO APRIL 1, 2017

FOR ASSESSMENT PURPOSES ONLY.
THIS MAP IS NOT INTENDED FOR THE PURPOSE OF PROPERTY CONVEYANCE OR LEGAL DESCRIPTION.

SCALE IN FEET

0 500 1000

MAP UPDATED BY
AERIAL SURVEY AND PHOTO, INC.
546 AIRPORT ROAD, PO BOX 659
NORRIDGEWOCK, ME 04957
TEL (207) 634-2006
aerialsurveyandphoto.com
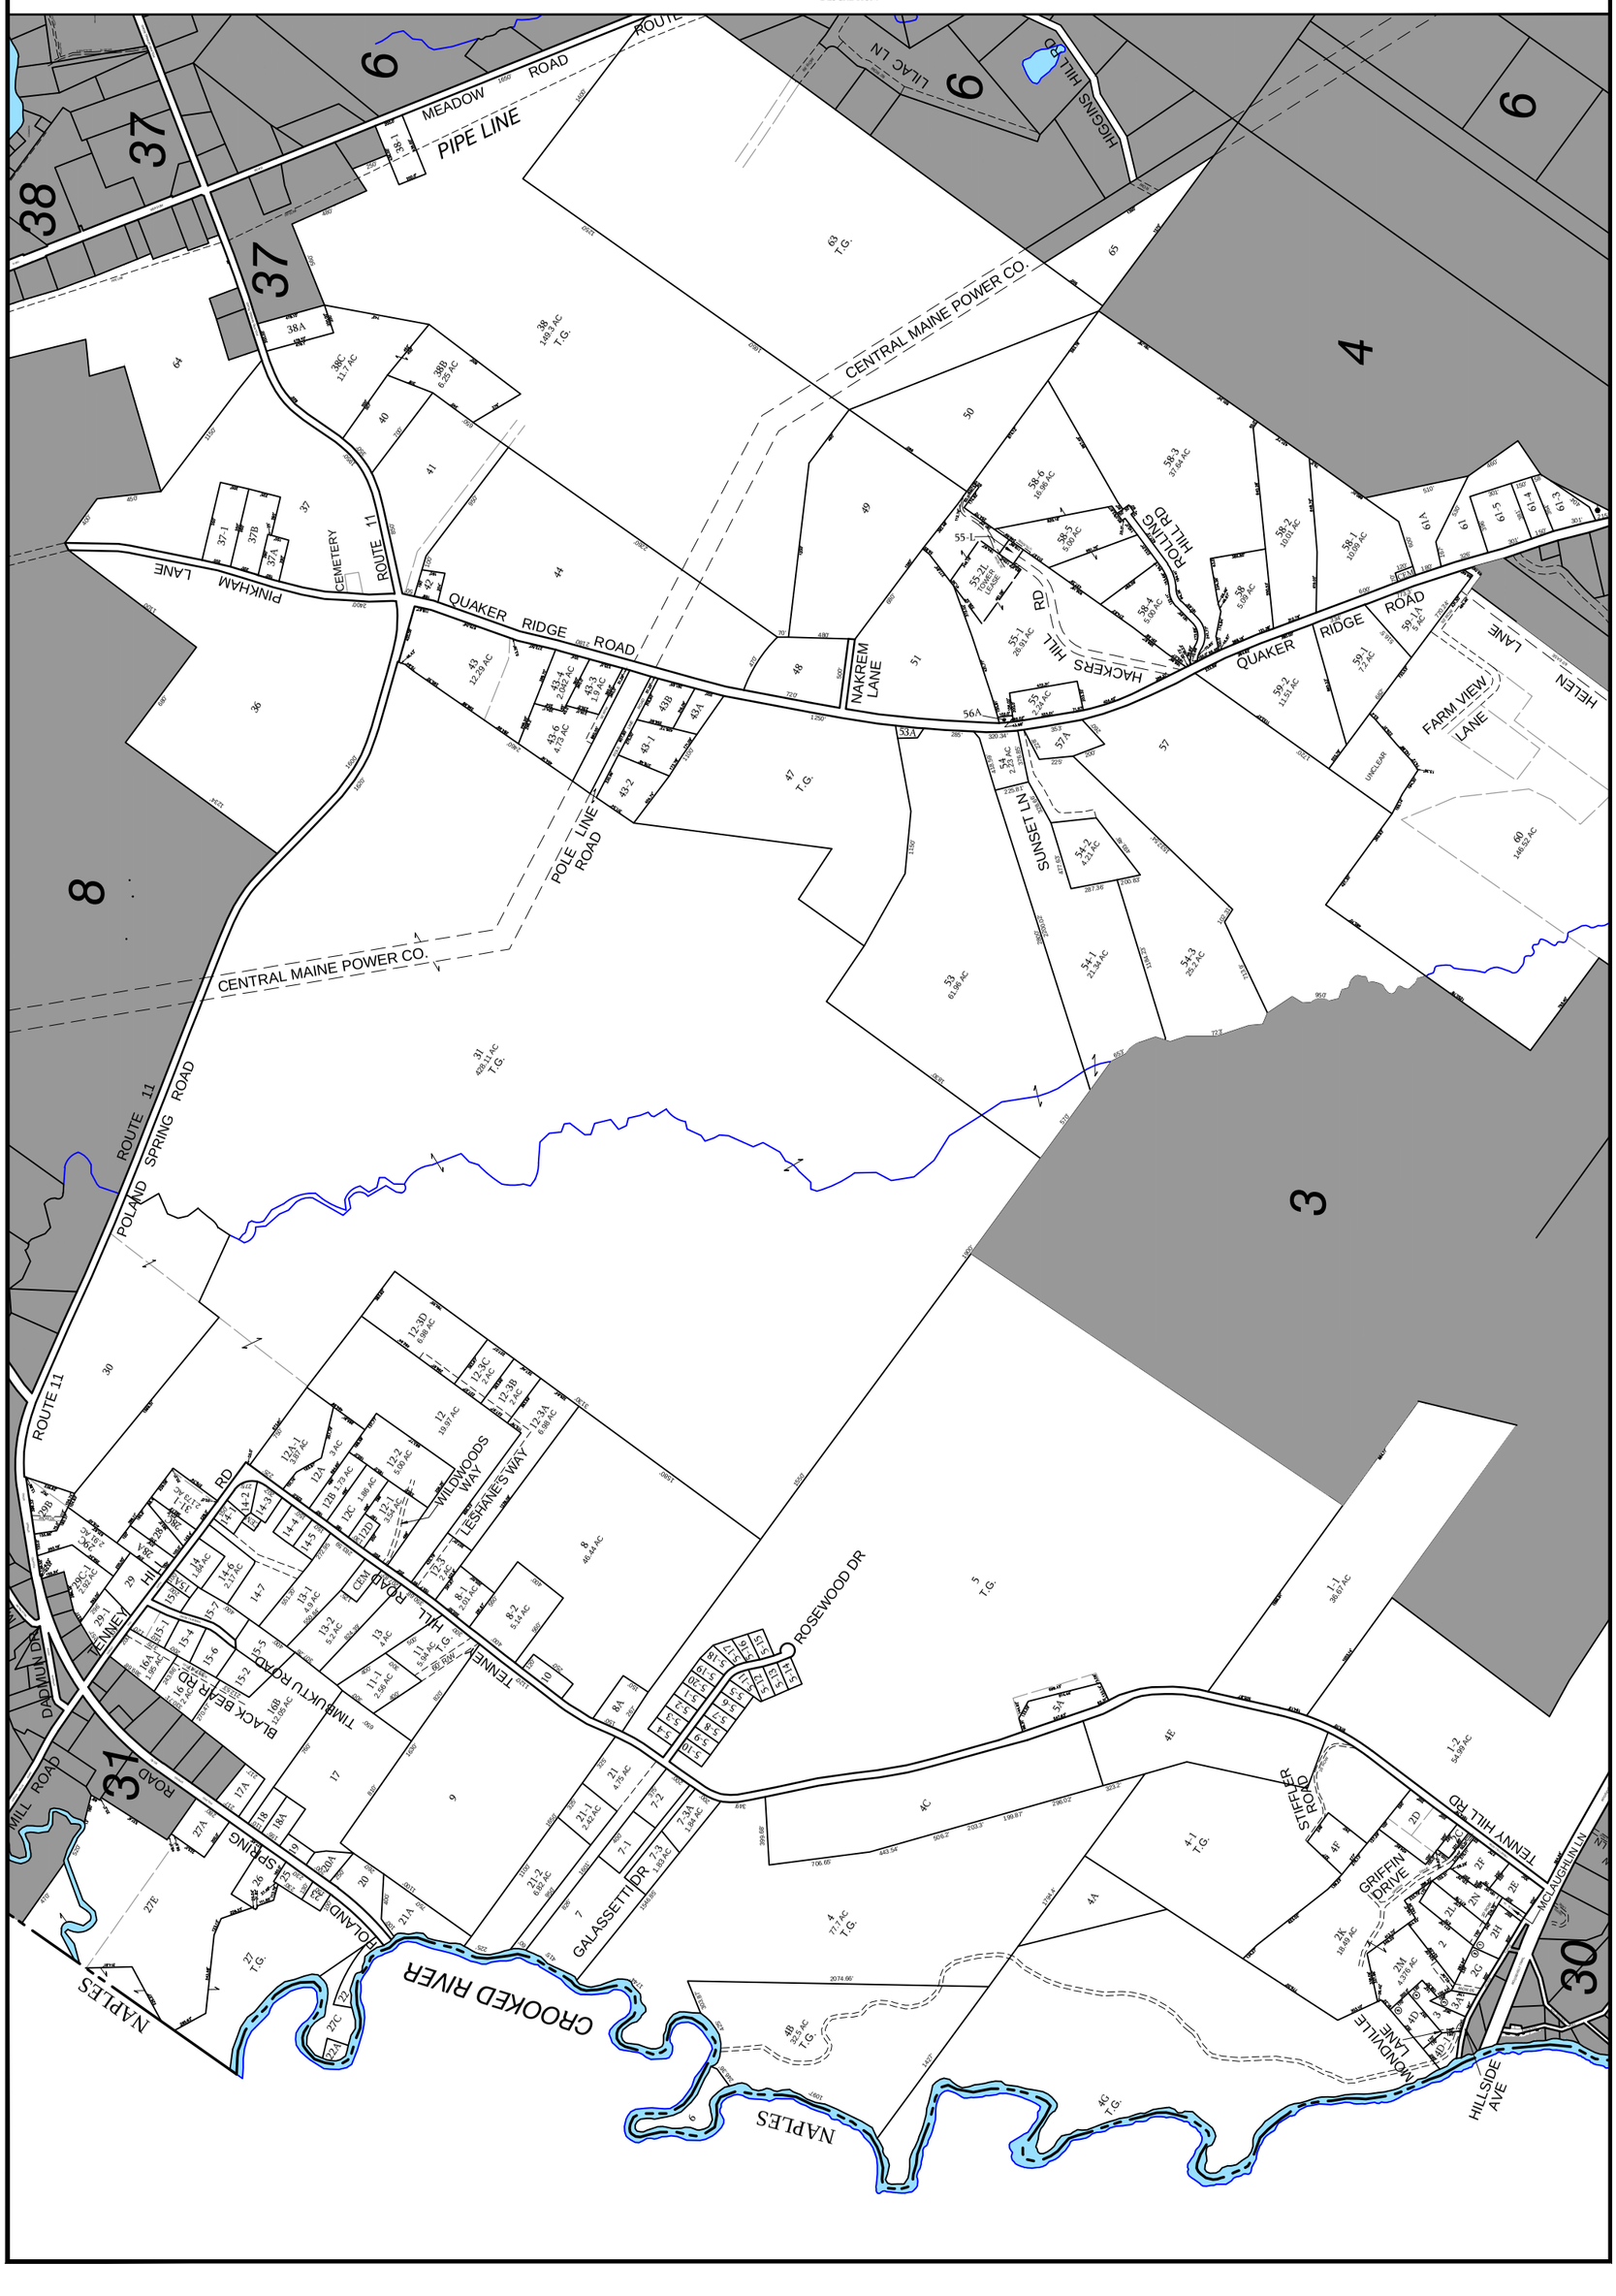
5